CITY OF MANKATO

MANKATO, MINNESOTA

NORTHEAST INDUSTRIAL SERVICE DISTRICT

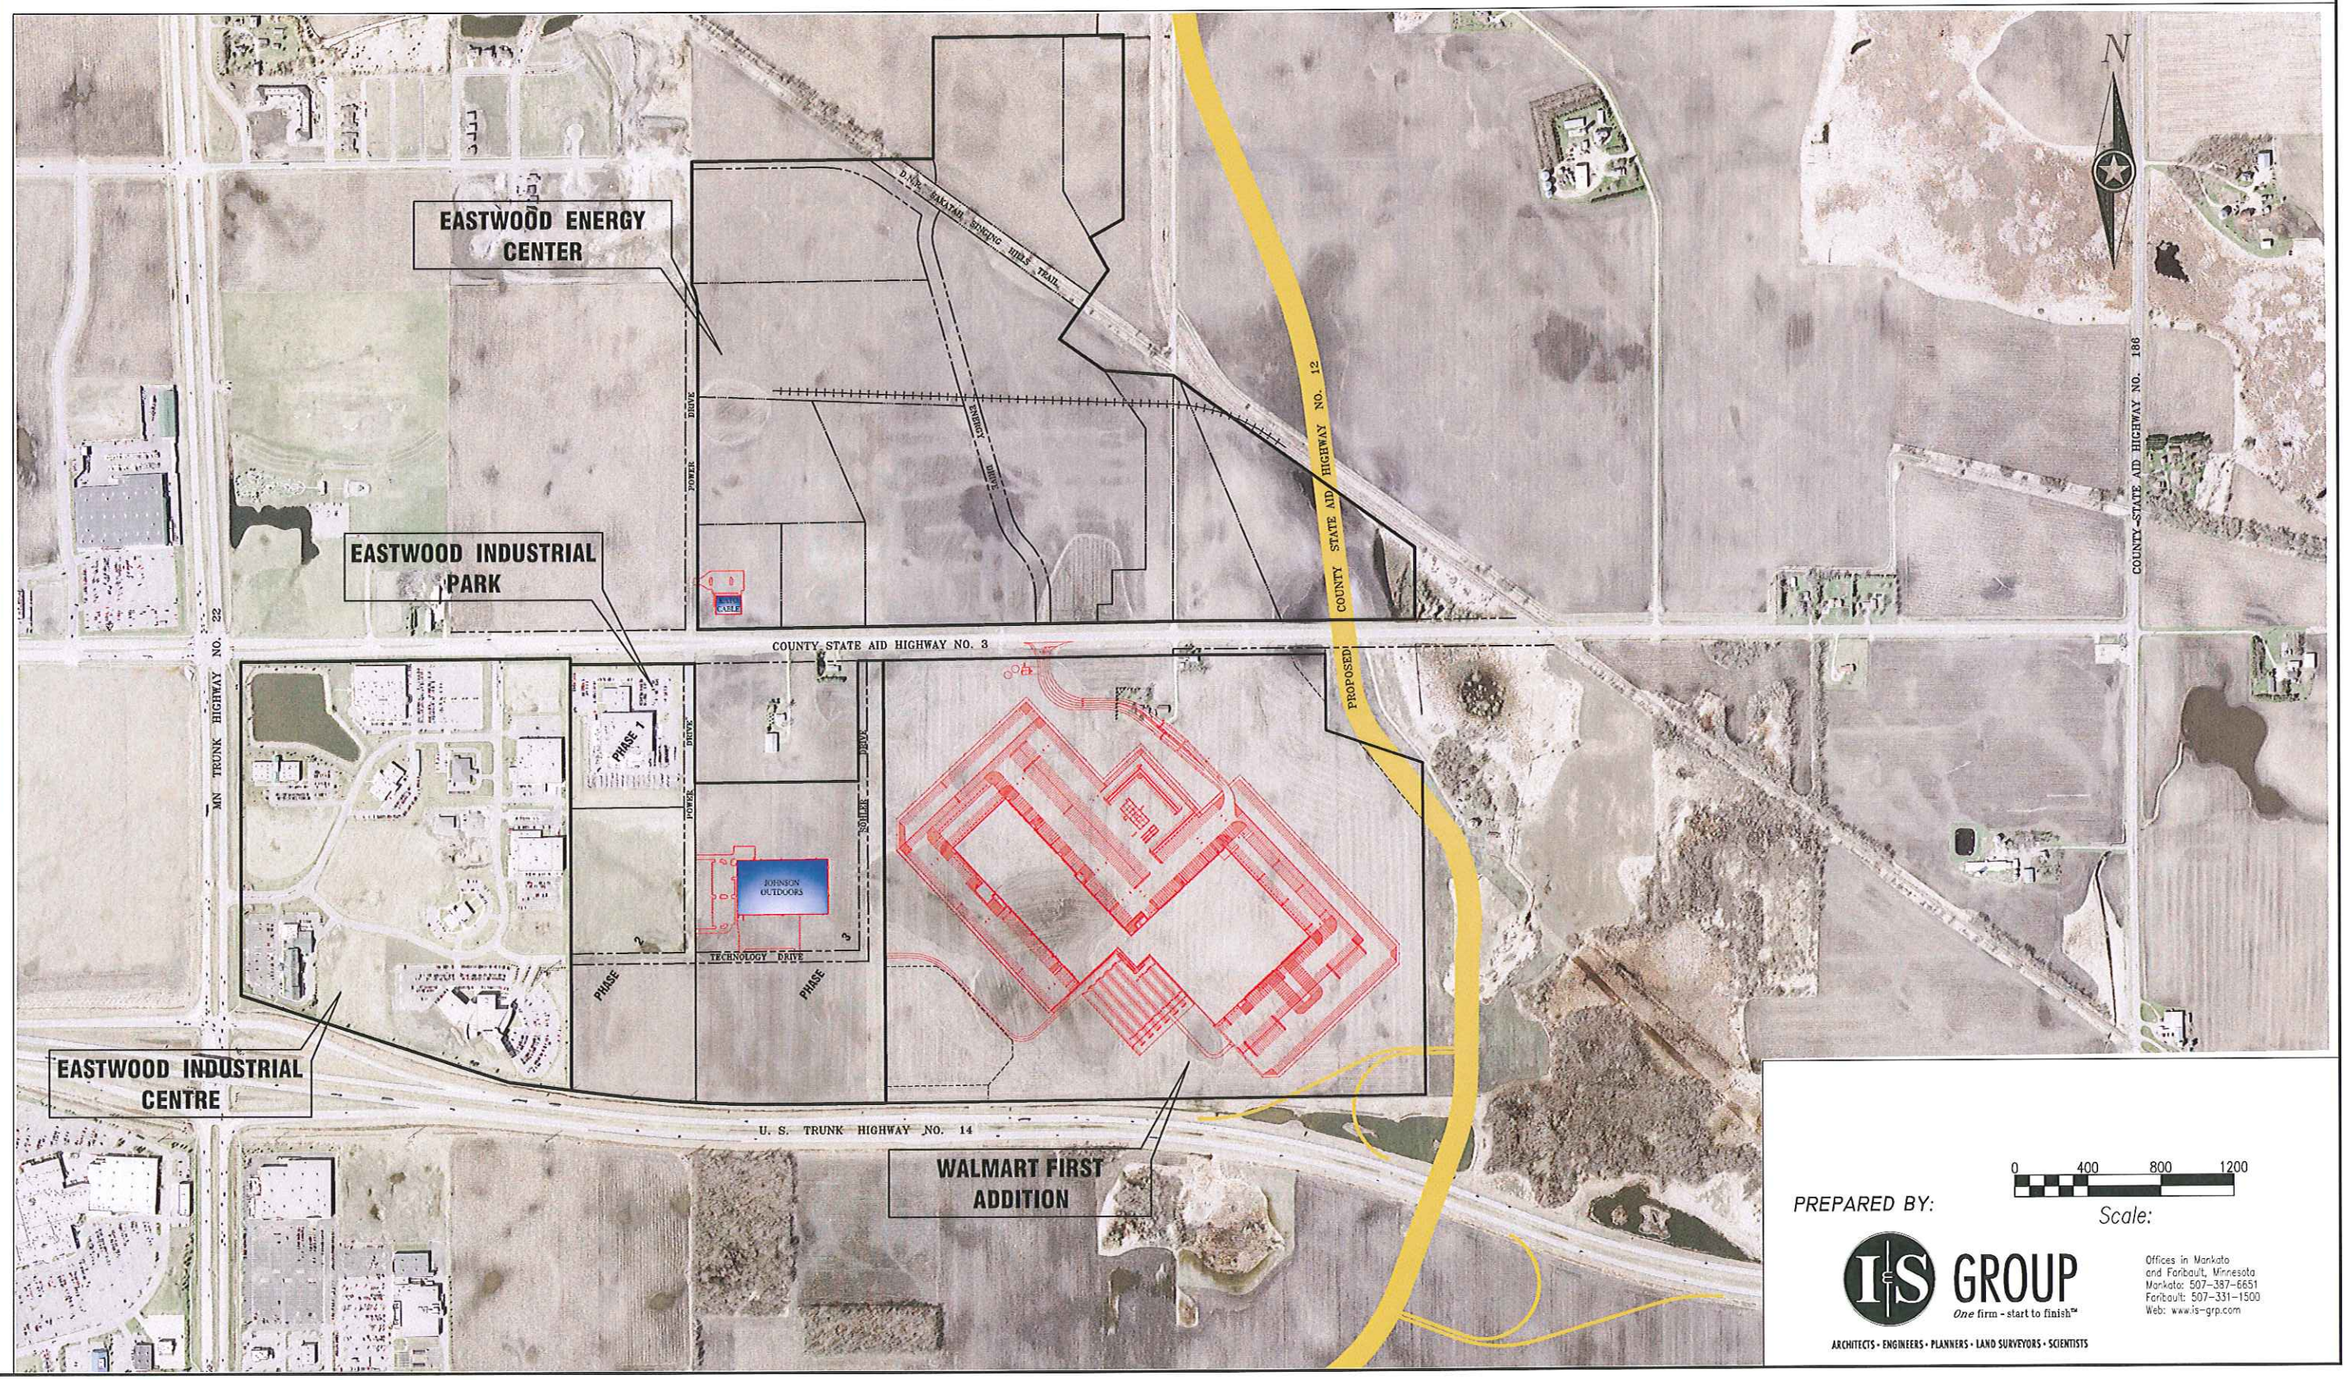

PROJECT NO. 08-11252 CAD FILE NAME 11252_EXHIBIT 2 PLOT DATE 7/18/2008 DRAWN BY KH